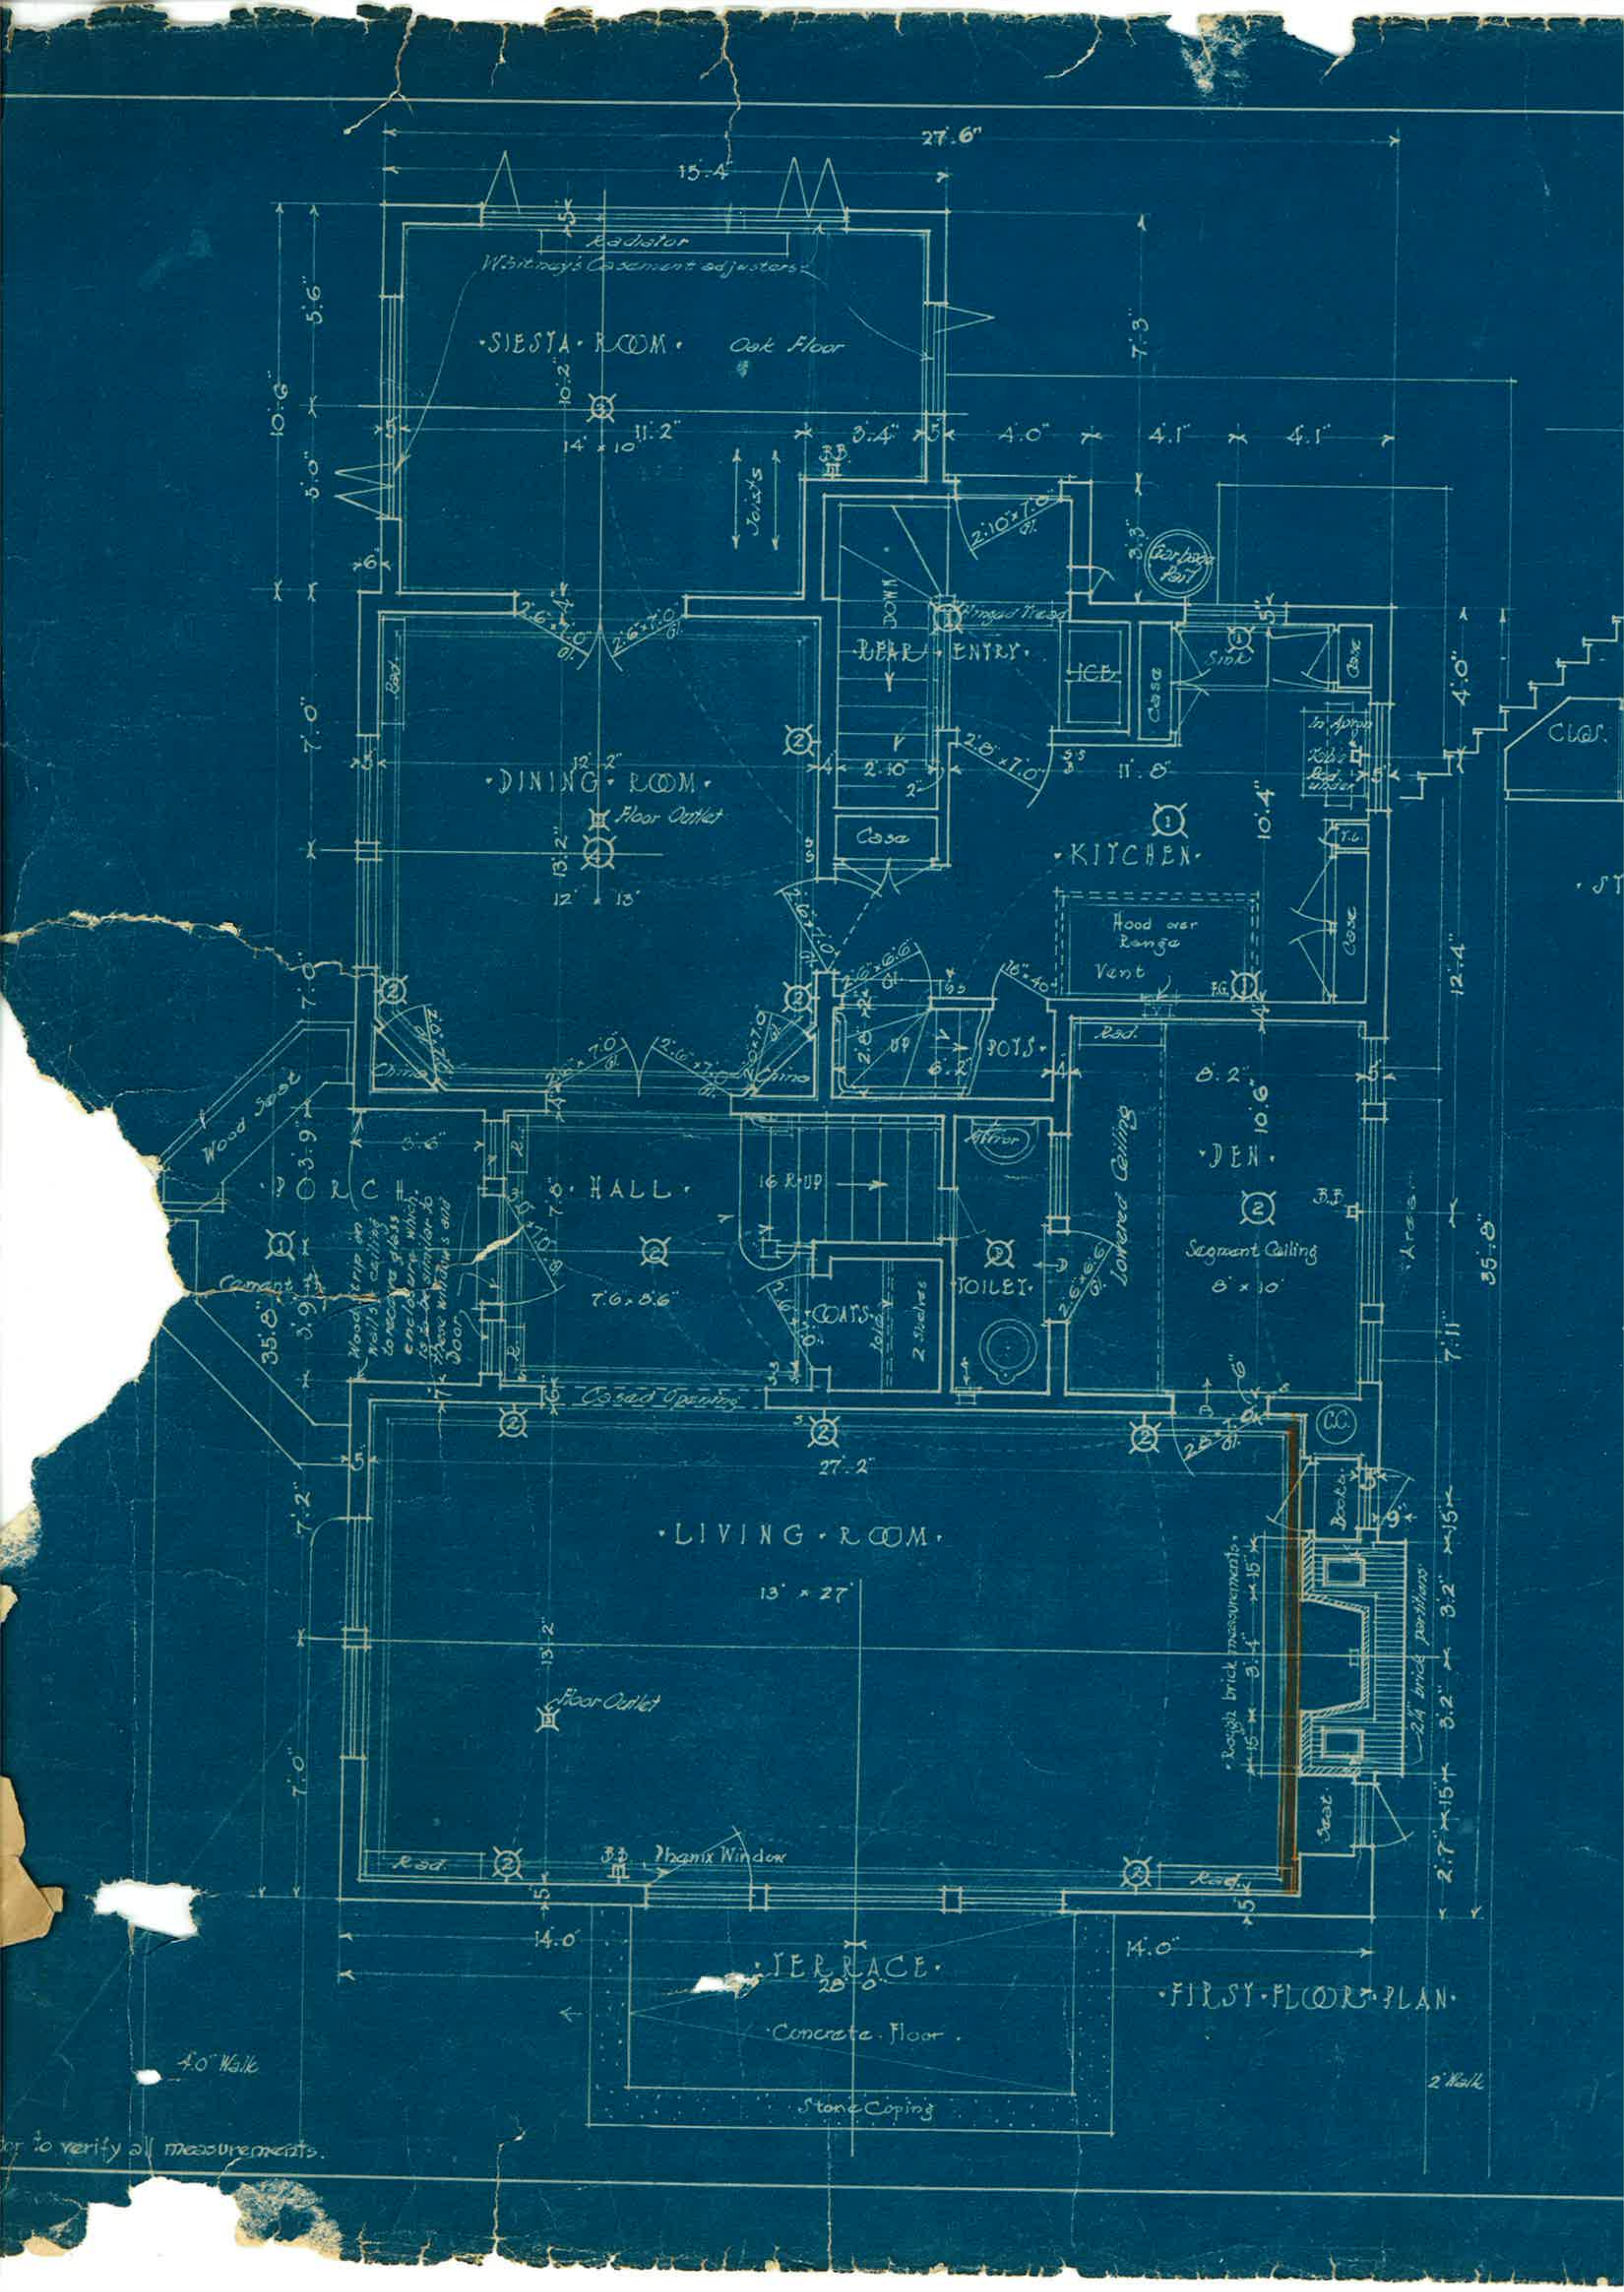

27.6"
15.4"
Radiator
Whitney's Casement adjusters
·SIESTA·ROOM·
Oak Floor
14' x 10'
11.2"
Joists
3.4"
4.0"
4.1"
4.1"
7.3"
3.3"
Garbage Pail
10.6"
5.6"
5.0"
7.0"
·DINING·ROOM·
Floor Outlet
12' x 13'
12.2"
13.2"
2.6 x 7.0 Gl.
2.10 x 7.0 Gl.
2.8 x 7.0"
DOWN
Winged Tread
REAR ENTRY·
ICE
Case
Sink
Case
In Apron
Table Bed under
2.10
Case
11.8"
·KITCHEN·
10.4"
Hood over Range
Vent
4.0"
CLOS.
·ST
China
China
Wood Seat
·PORCH·
3.6"
3.9"
35.8"
Cement
Wood strip on walls & ceiling to receive glass enclosure which is to be similar to these windows and Door.
·HALL·
7.6 x 8.6"
16 R UP
UP
6.2"
POTS·
Mirror
·TOILET·
COATS·
2 Shelves
Lowered Ceiling
·DEN·
8.2"
10.6"
Segment Ceiling
8' x 10'
B.B.
Area
12.4"
7.11"
35.8"
Cased Opening
27.2"
CC
·LIVING·ROOM·
13' x 27'
13.2"
Floor Outlet
Books
Rough brick measurements
2.4" brick partitions
3.4"
3.2"
15"
2.7"
Seat
7.2"
7.0"
Rad.
Phenix Window
14.0"
·TERRACE·
28.0"
Concrete Floor.
Stone Coping
·FIRST·FLOOR·PLAN·
4.0" Walk
2' Walk
...or to verify all measurements.